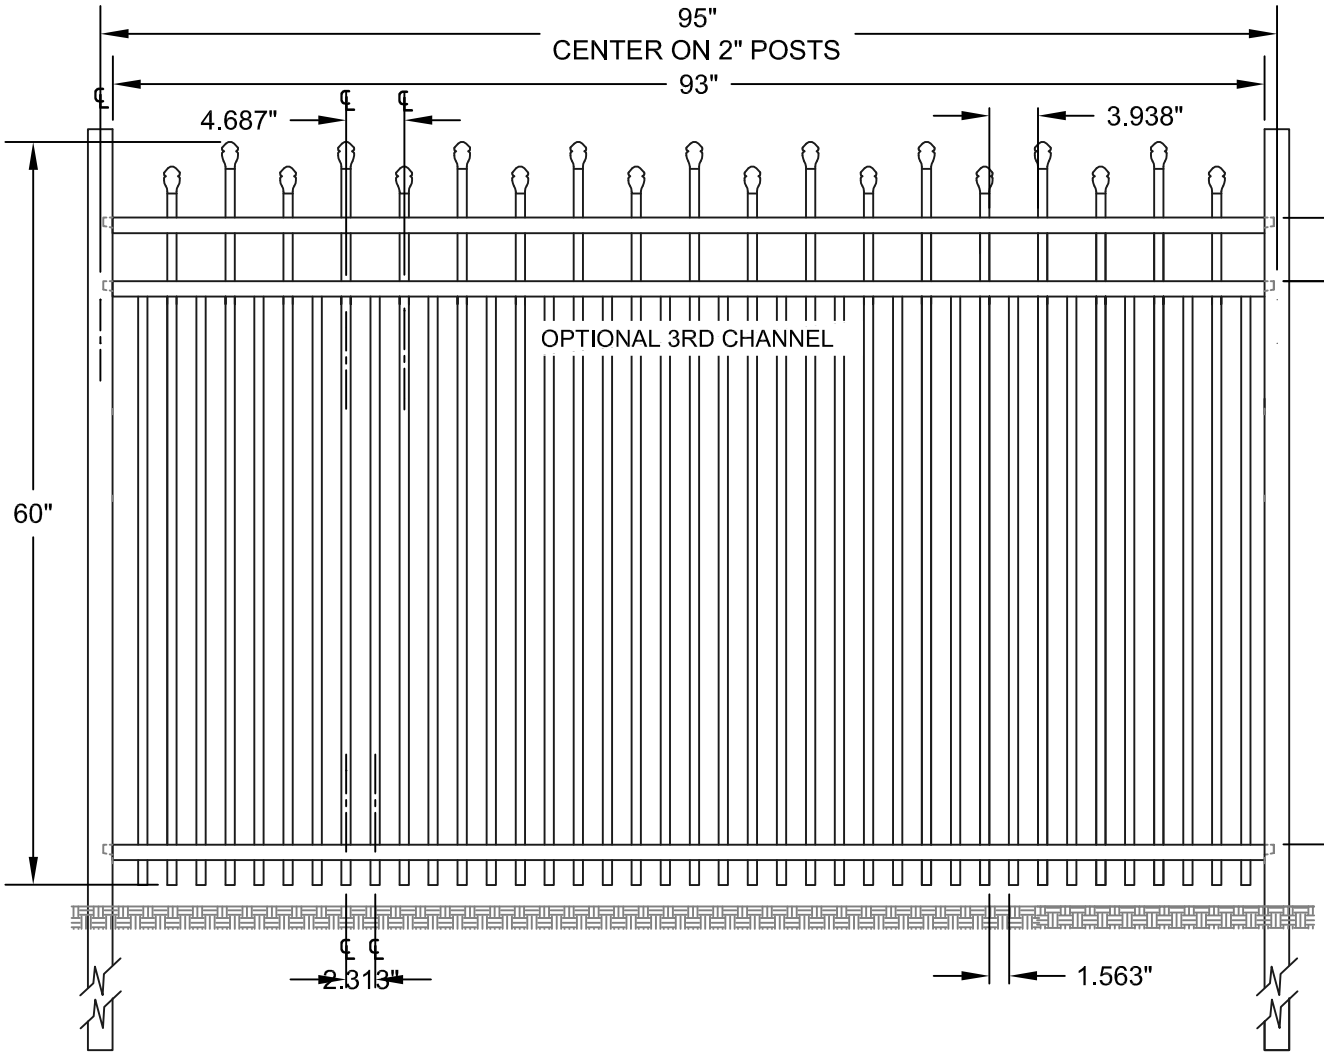

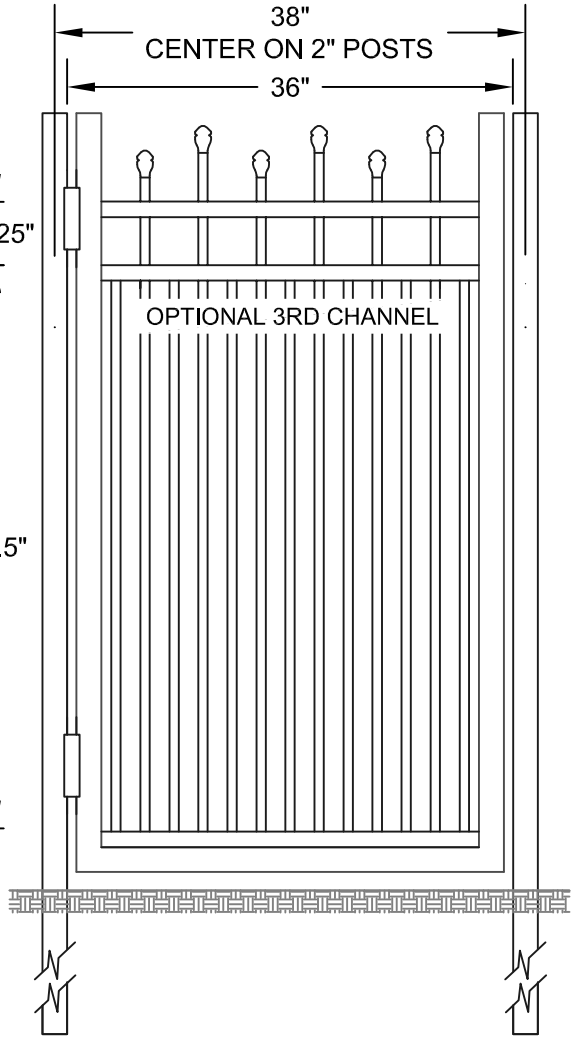

ALUMI-GUARD ORNAMENTAL ALUMINUM FENCING		TITLE 93" CONCEALED FASTENER COMMERCIAL HAMILTON 60" ROYALE		
DATE: 6/5/08	SCALE: NTS	DRAWING NO CFH603S0-1	SHEET	REV
DRAWN BY: DR	CHKD BY: LP		XX	–